Exhibit A

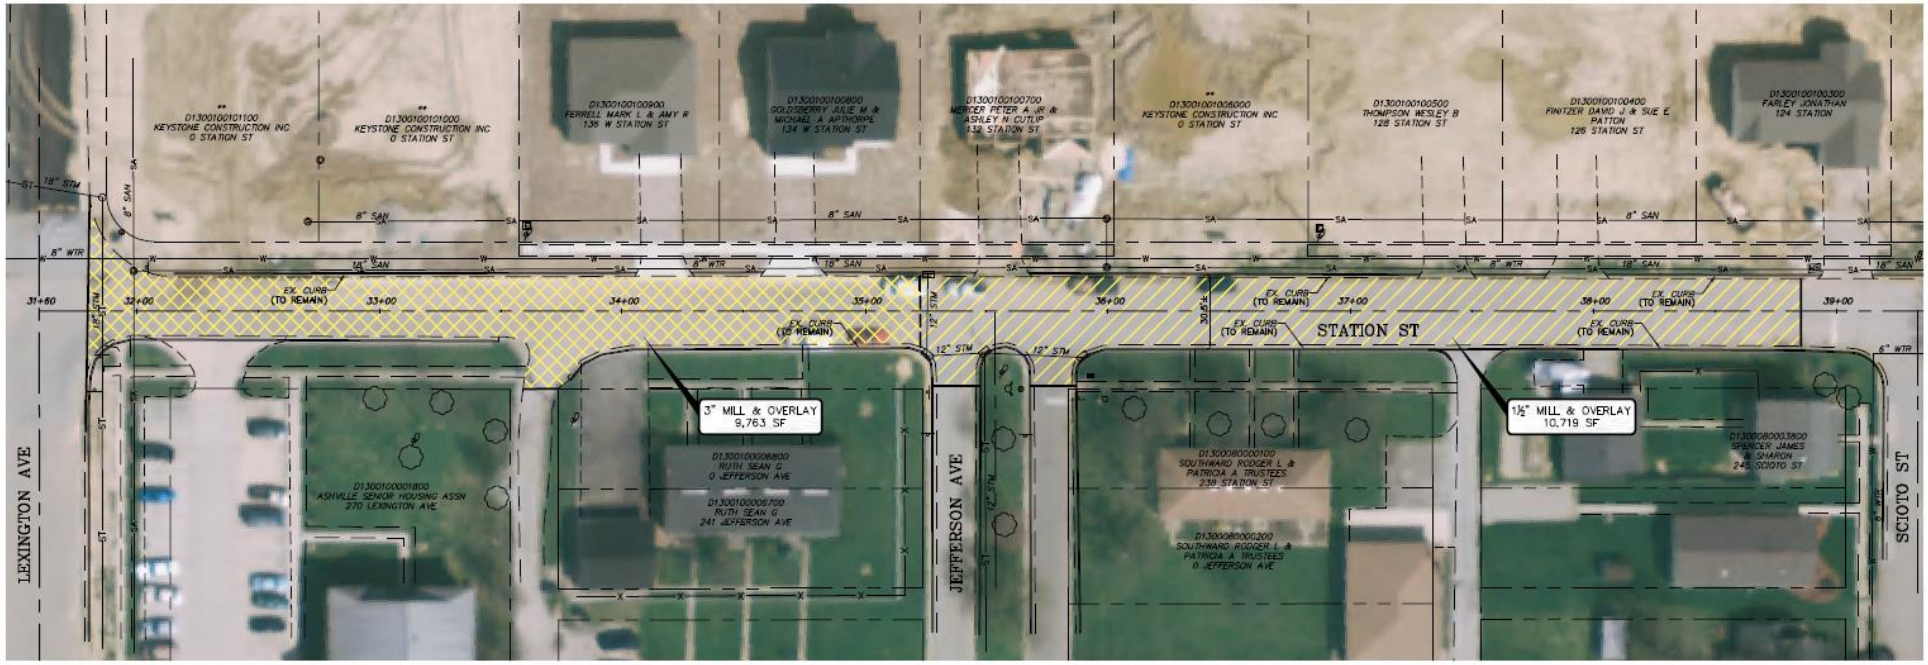

WEST STATION STREET RESURFACING EXHIBIT

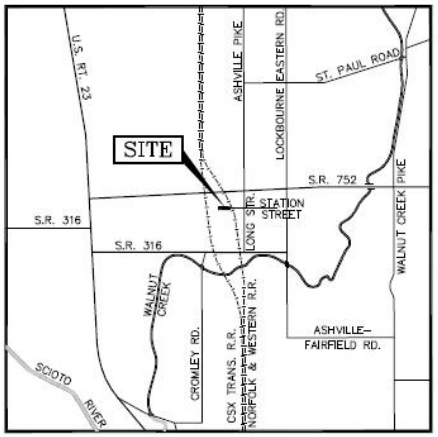

LOCATION MAP

– NOT TO SCALE –

SCALE: 1" = 50'

50 25 0 50 100

PREPARED BY:

Pomeroy & Associates Ltd.

Consulting Engineers & Surveyors

599 Scherers Court • Worthington, Ohio 43085

Phone(614)885-2498 • Fax(614)885-2886

Exhibit A

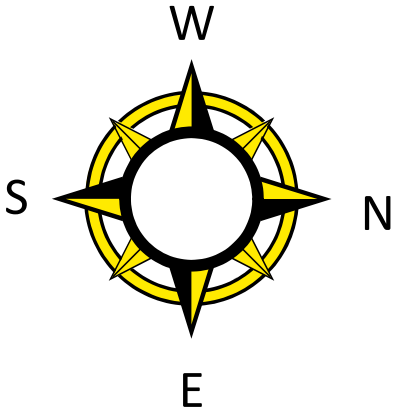

Exhibit A


STOP
FINANCING AVAILABLE
CITIZENS BANK OF ASHVILLE
W
N
S
E


E
N
S
W


STATION ST
N
W
E
S