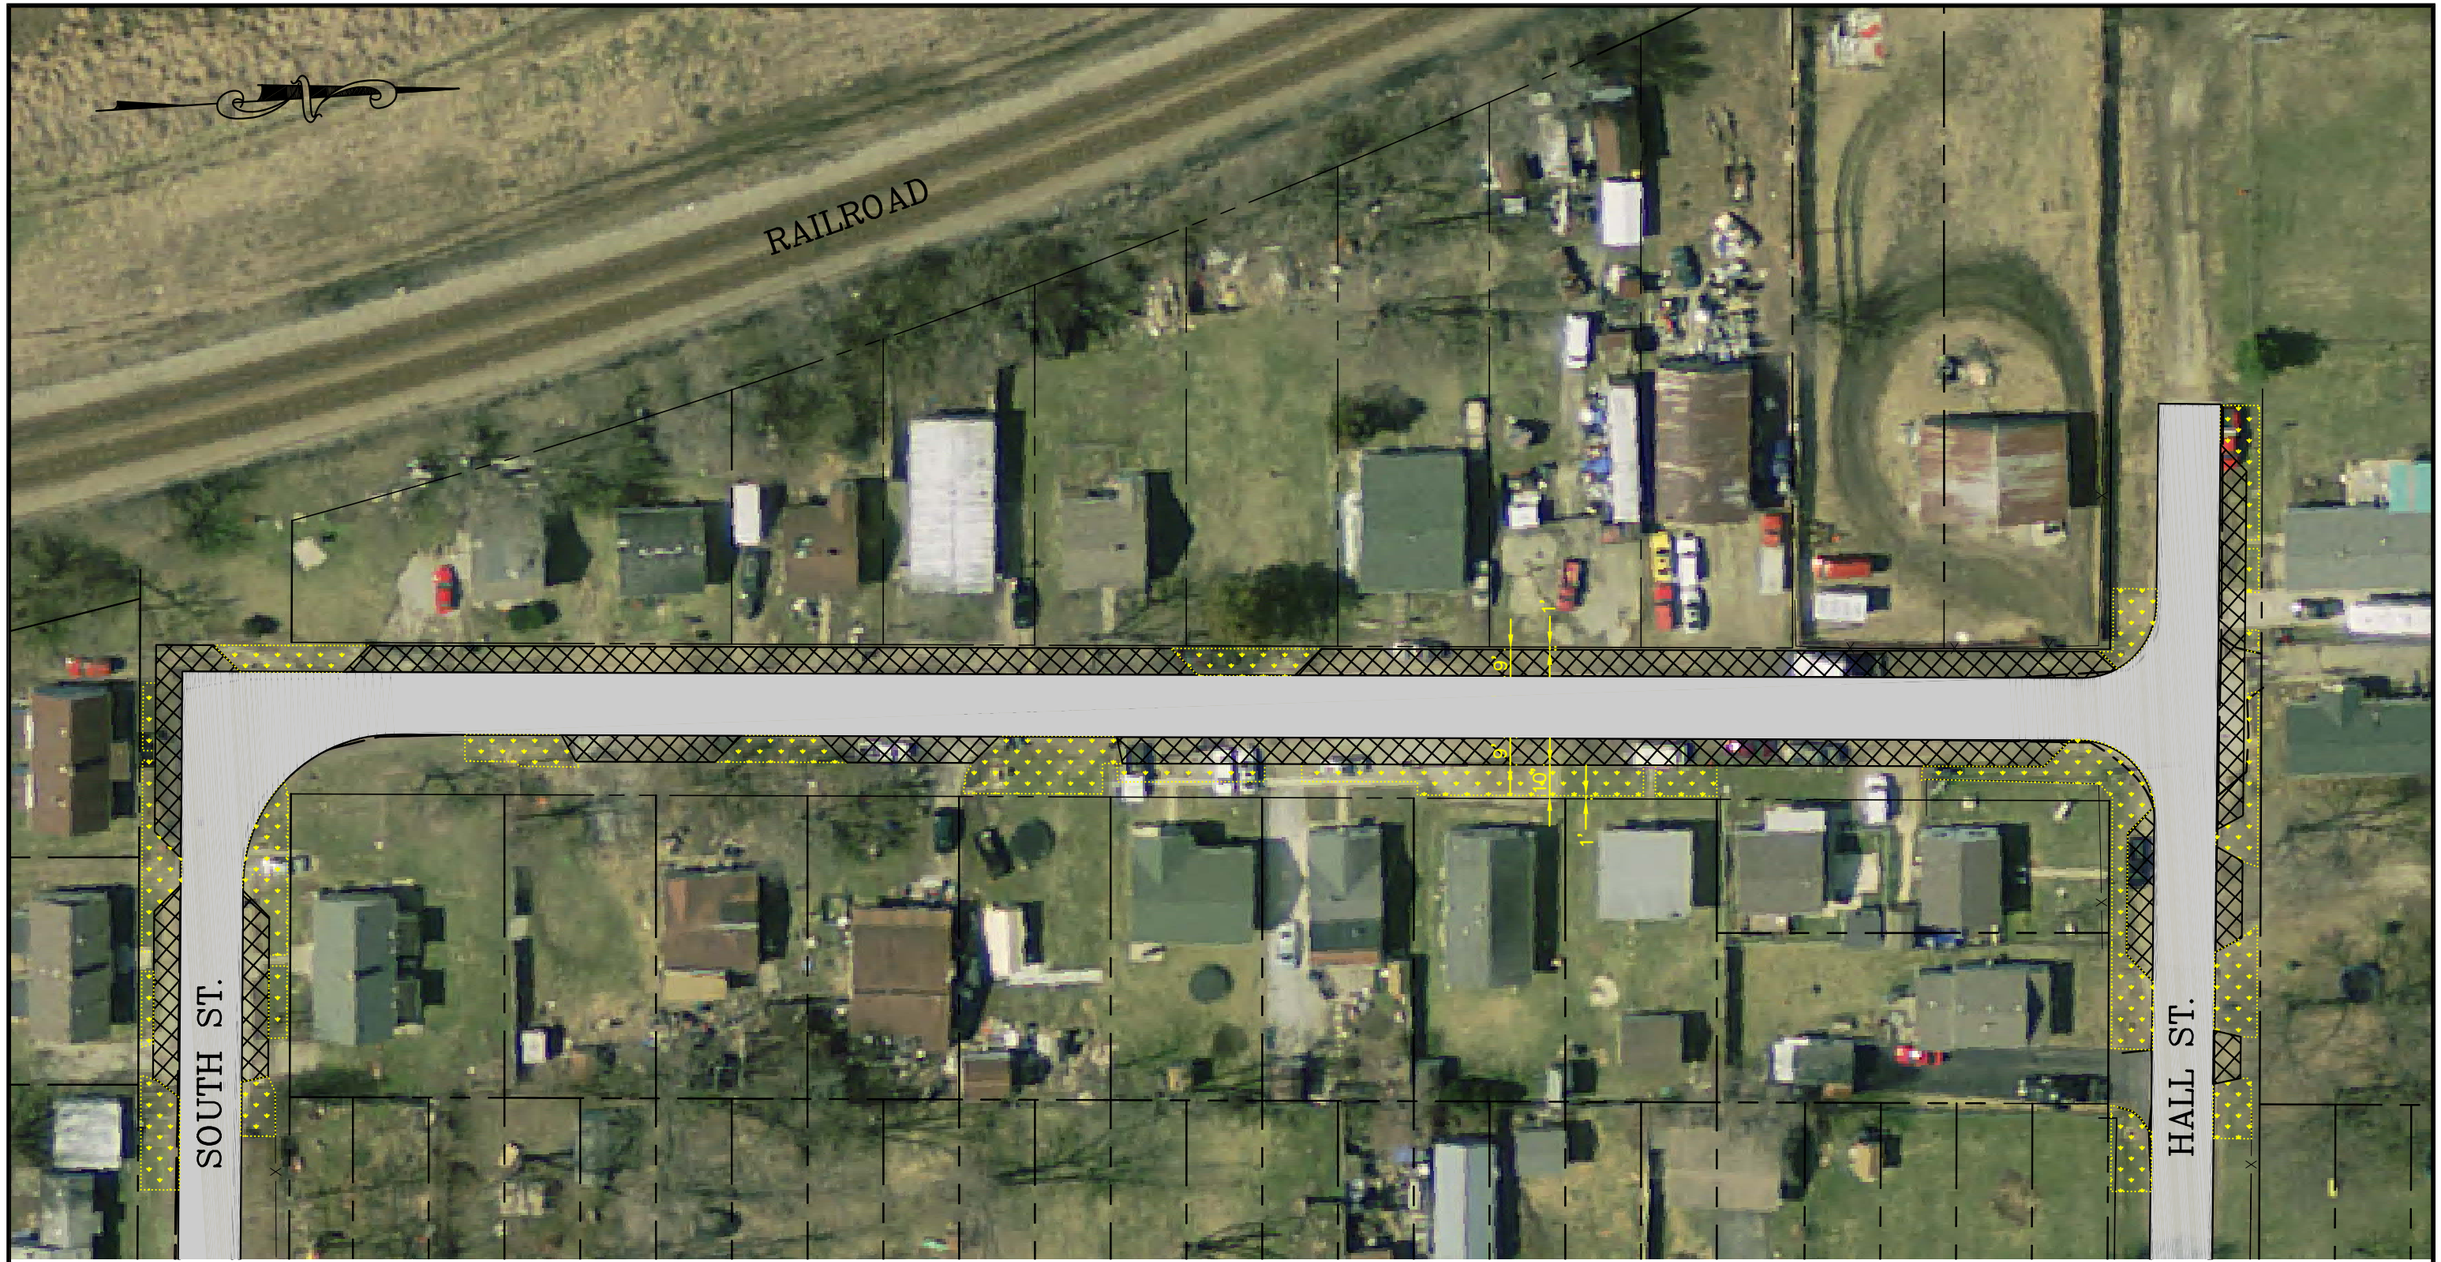

= PAVEMENT OVERLAY AREA (BASE BID)

= PAVEMENT OVERLAY AREA (ALTERNATE BID)

= CHIP SEAL PULLOFF AREA

= REGRADE, SPREAD TOPSOIL, SEEDING AND MULCHING AREA

HEDGES STREET IMPROVEMENTS

SCALE: 1" = 50'

PREPARED BY:

Pomeroy & Associates Ltd.

Consulting Engineers & Surveyors

599 Scherers Court • Worthington, Ohio 43085

Phone(614)885-2498 • Fax(614)885-2886

= PAVEMENT OVERLAY AREA (BASE BID)

= PAVEMENT OVERLAY AREA (ALTERNATE BID)

= CHIP SEAL PULLOFF AREA

= REGRADE, SPREAD TOPSOIL, SEEDING AND MULCHING AREA

POPLAR STREET IMPROVEMENTS

SCALE: 1" = 50'

PREPARED BY:

Pomeroy & Associates Ltd.

Consulting Engineers & Surveyors

599 Scherers Court • Worthington, Ohio 43085

Phone(614)885-2498 • Fax(614)885-2886